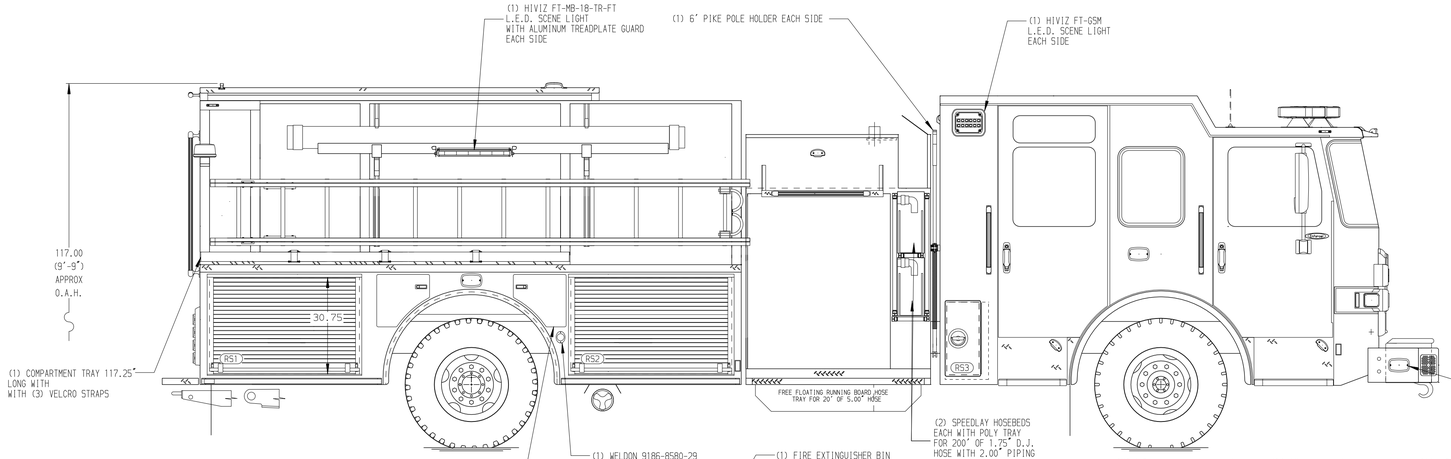

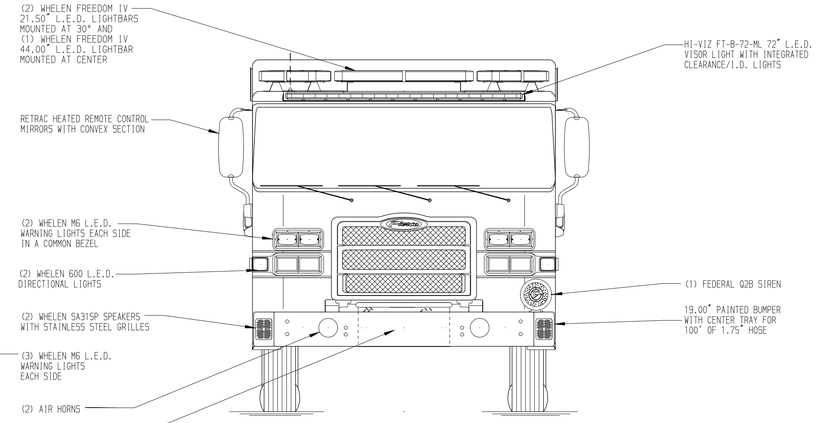

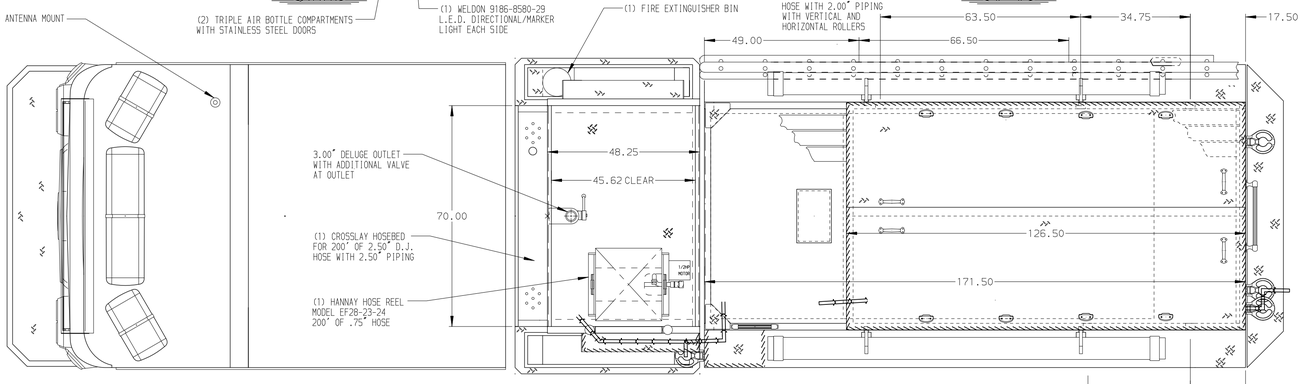

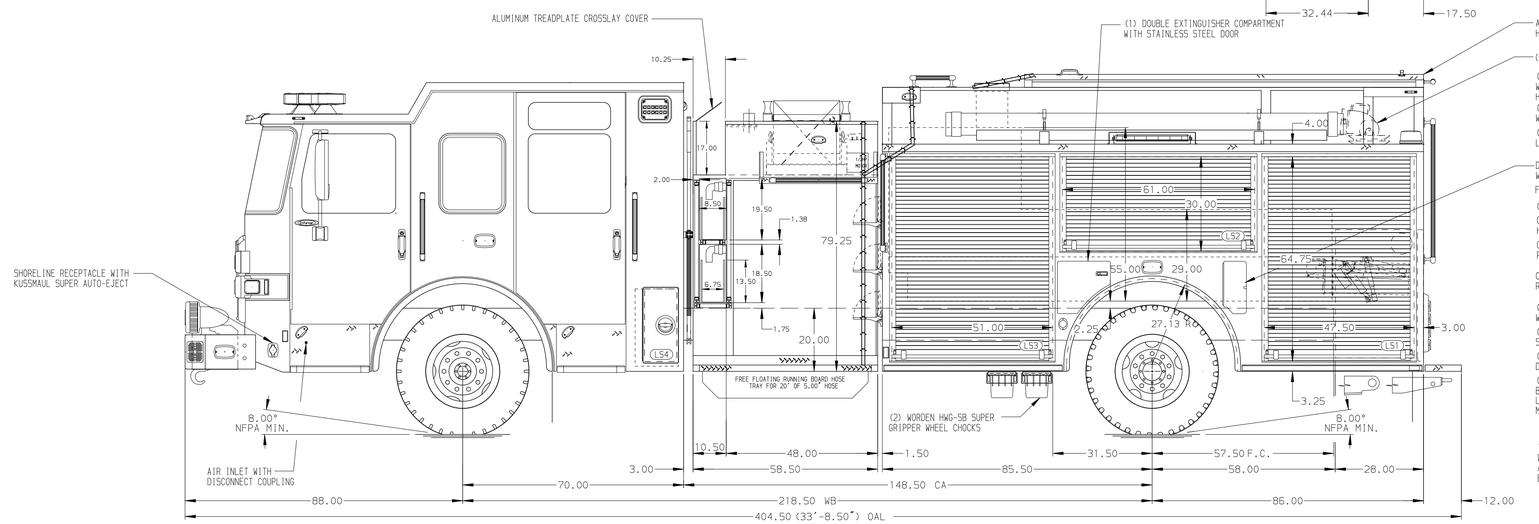

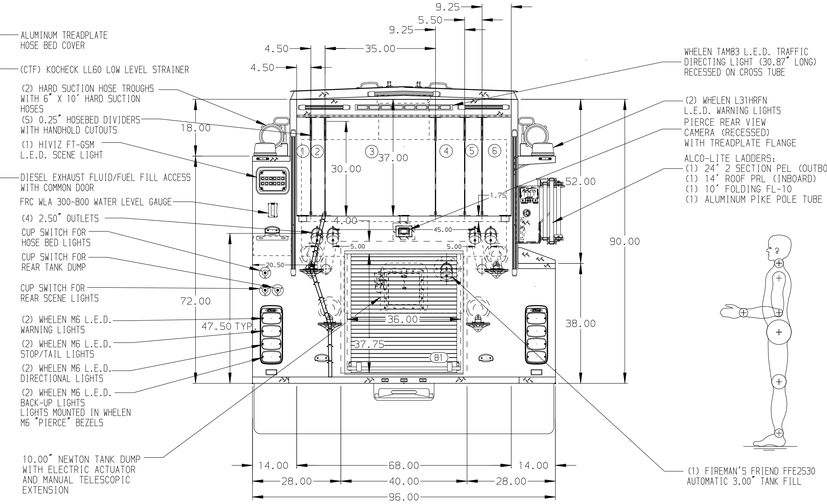

HOSEBED CAPACITIES

1. 300' OF 1.75" D.J. POLY HOSE
2. 300' OF 1.75" D.J. POLY HOSE
3. 1200' OF 5.00" D.J. POLY HOSE
4. OPEN HOSEBED
5. 350' OF 2.50" D.J. POLY HOSE
6. 200' OF 2.50" D.J. POLY HOSE

ALUMINUM BODY | MAXIMUM O.A.L. 404.50" | MAXIMUM O.A.H 117.00" | SIDE ROLL AND FRONTAL IMPACT PROTECTION

NOTE

DIMENSIONS SHOWN ARE APPROXIMATE AND ARE SUBJECT TO MINOR DEVIATIONS AS MAY OCCUR OR BE NECESSARY IN CONSTRUCTION.
MINOR DETAILS NOT SHOWN.

1. BATTERY CHARGER LOCATED PER SHOP ORDER
2. BATTERY CHARGER INDICATOR LOCATED PER SHOP ORDER
3. DUAL L.E.D. LIGHT STRIPS LOCATED IN HOSE BED
4. ONE L.E.D. LIGHT STRIP LOCATED ON THE FRONT OF THE HOSEBED
5. SIX DRIP PAN GUARDS FOR ROLL-UP DOORS LOCATED PER SHOP ORDER
6. L.E.D. LIGHT STICKS LOCATED IN THE CARGO AREA
7. FOUR FULL WIDTH/DEPTH ADJUSTABLE SHELVES LOCATED PER SHOP ORDER
8. ONE FIXED FULL WIDTH/DEPTH SHELF LOCATED PER SHOP ORDER
9. ONE SWING-OUT TOOL BOARD WITH PEGBOARD PATTERN LOCATED PER SHOP ORDER
10. ONE ADJUSTABLE FULL WIDTH/DEPTH LOW SIDE HEIGHT SHELF LOCATED PER SHOP ORDER
11. THREE DRAWER CTECH DRAWER ASSEMBLY LOCATED PER SHOP ORDER
12. ONE ADJUSTABLE VERTICAL PARTITION LOCATED PER SHOP ORDER
13. PARTITION BETWEEN COMPARTMENTS LS1/B1 AND RS1/B1
14. ONE VERTICAL PARTITION LOCATED PER SHOP ORDER
15. TWO ALUMINUM PEGBOARDS ON BACK WALL LOCATED PER SHOP ORDER
16. HOSE STORAGE RACK LOCATED PER SHOP ORDER
17. TWO ADDITIONAL POLY TRAYS SHIPPED LOOSE
18. ONE 120V DUPLEX RECEPTACLE LOCATED PER SHOP ORDER
19. ROLLED HOSE STORAGE RACK LOCATED PER SHOP ORDER
20. ONSPOT AUTOMATIC TIRE CHAINS TO BE PROVIDED AT THE REAR
21. ACCESS PANEL IN THE REAR WALL/ COMPARTMENT FOR CONE STORAGE IN B1

REV	DATE	BY	CH
V	25MAR24	LST	JGO
V	030CT23	LST	JGO
V	16AUG23	LST	JGO

CHASSIS DATA
MAKE: PIERCE
MODEL: ENFORCER

Pierce MANUFACTURING INC.

TITLE: 1500-D-1000 GAL POLY, 171" BODY
LADDERS ON SIDESHEET, (1) XLAY, (2) SPEEDLAYS

FOR: CLEVELAND FIRE AND RESCUE NC
CLEVELAND, NORTH CAROLINA

DWG NO. 38088AD

JOB NO. 38088
SCALE 1:24
DATE
DRAWN BY LST 03MAY23
CHECKED BY EGO 04MAY23
SHEET SIZE D
SHEET NO. 1 OF 1

View File Created 25-MAR-2024 10:29:09